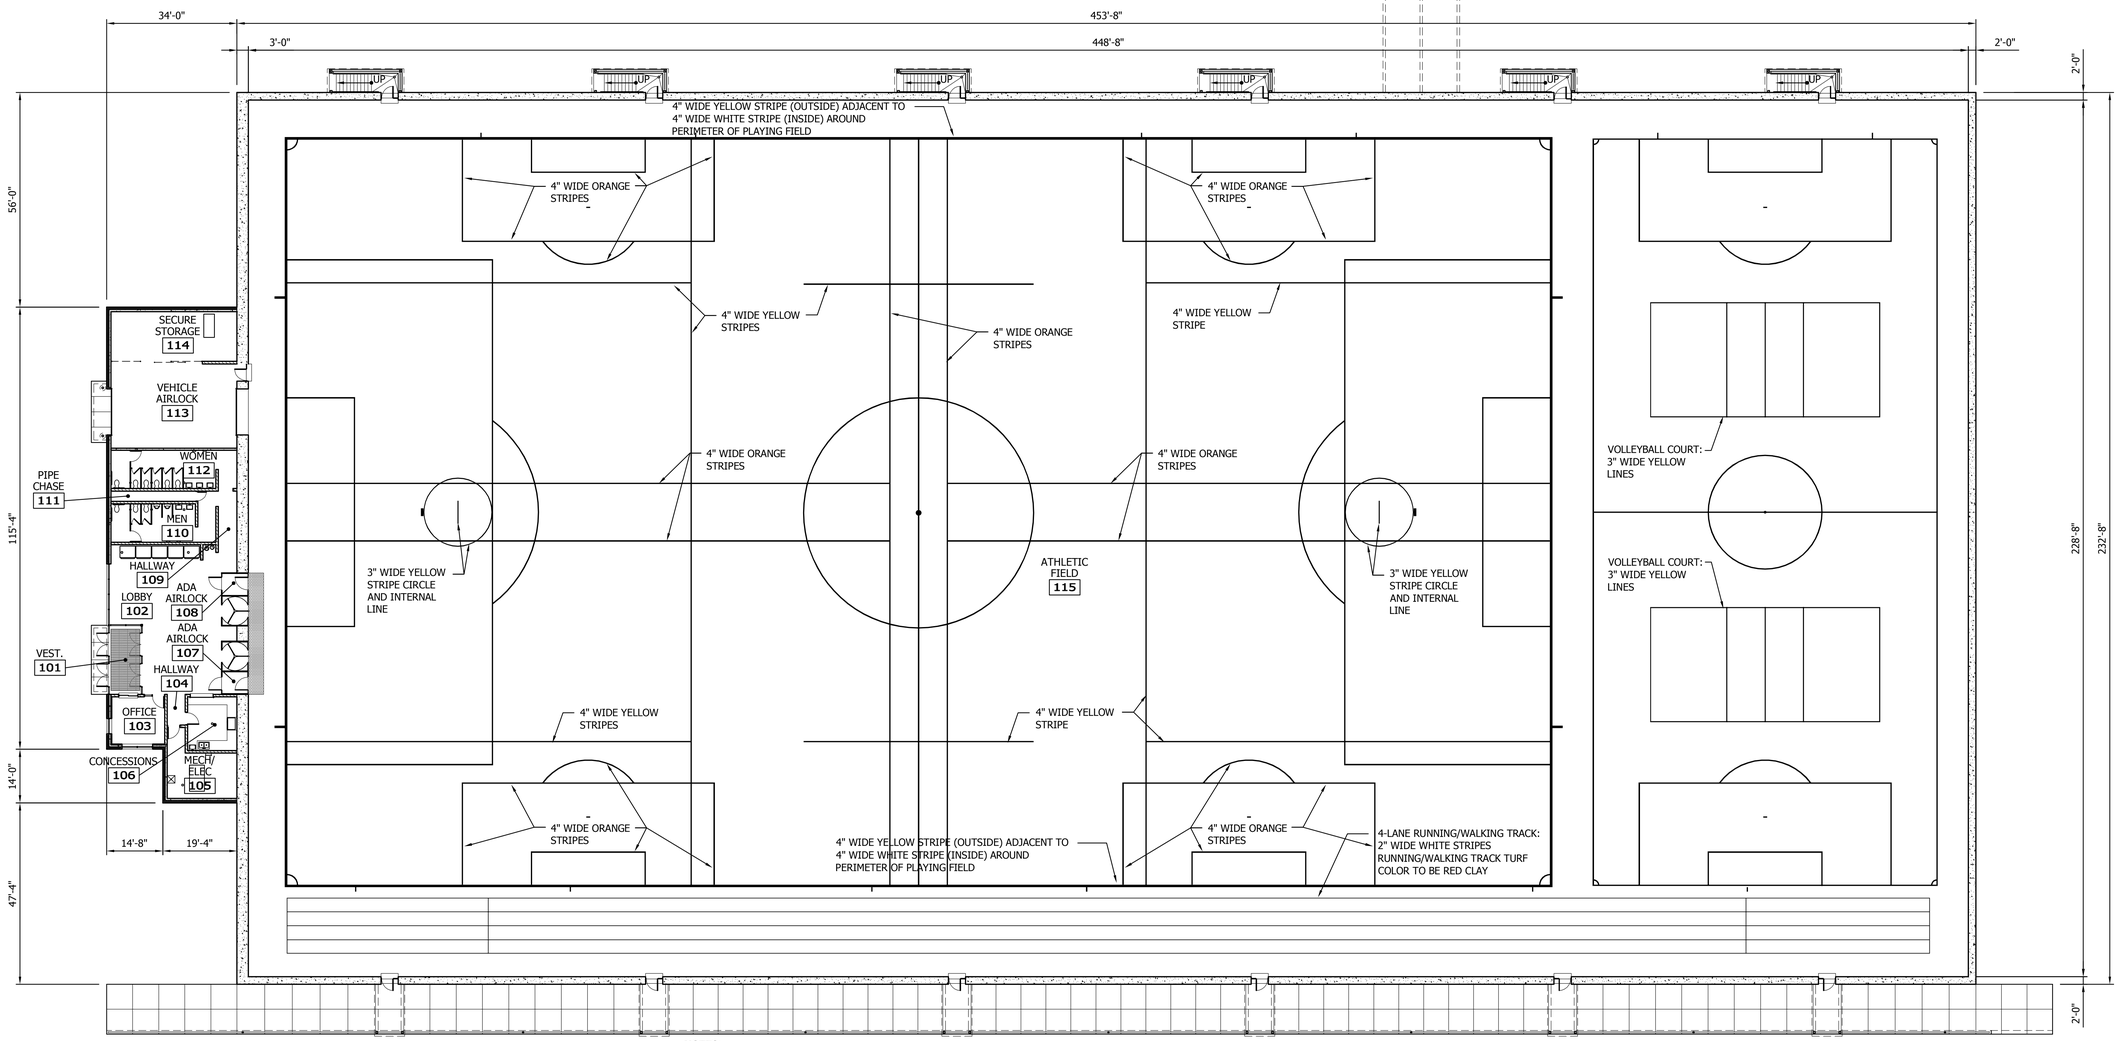

NOTES:

1. UNLESS NOTED OTHERWISE, ALL TURF STRIPING SHOWN SHALL BE 4" WIDE WHITE

2. FINAL LAYOUT AND DIMENSIONS SHALL BE COORDINATED WITH OWNER

A TURF STRIPING PLAN

0 8' 16' 32'

COLLABORATIVE DesignGroup, inc.
100 Portland Avenue South, Suite 100
Minneapolis, Minnesota 55401
p 612.332.3654 f 612.332.3626
www.collaborativedesigngroup.com

Stantec
2335 Highway 36 W
St. Paul, MN 55113
Ph: 651-636-4600
Fax: 651-636-1311

West St. Paul Sports Dome

1616 Humboldt Avenue West St. Paul, Minnesota 55118

I hereby certify that this plan, specification, or report was prepared by me or under my direct supervision and that I am a duly Licensed Architect under the laws of the State of Minnesota.

Signature

BRUCE P. PAULSON
Name

20910 License #

APRIL 10, 2012 Date

CONFORMED DOCUMENTS
May 30, 2012

REVISION LOG

NO.	DATE	DESCRIPTION
1.	04-26-12	ADDENDUM A
2.	05-01-12	ADDENDUM B

11117.00 / 193802219
PROJECT NUMBER

BPP	BPP
DRAWN BY	CHECKED BY
BPP	BPP
PROJECT MGR.	PROJECT ARCH.

TURF STRIPING PLAN

A102

V:\1938\active\193802219\CAD\Dwg\193802219A102.dwg 8/22/2012 5:11:54 PM

© COLLABORATIVE DESIGN GROUP, INC.