PROPOSED LASALLE BASKETBALL COURT RENOVATION

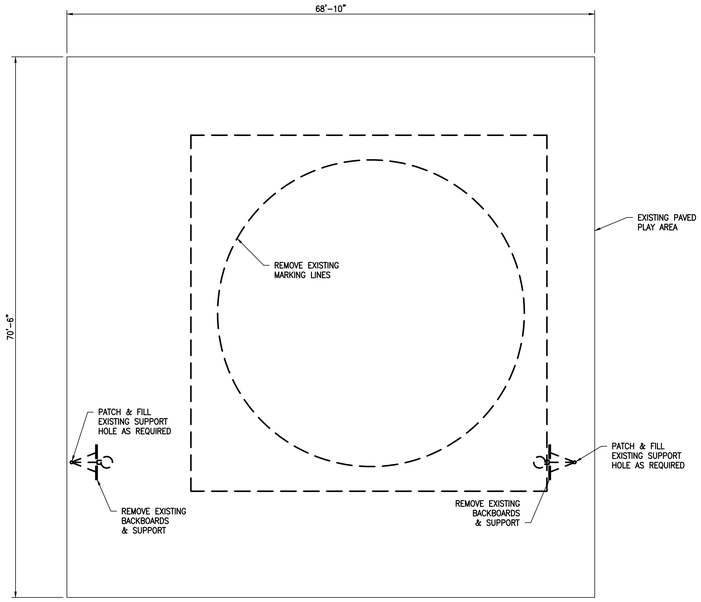

1 — EXISTING PLAN
1/8" = 1'-0"

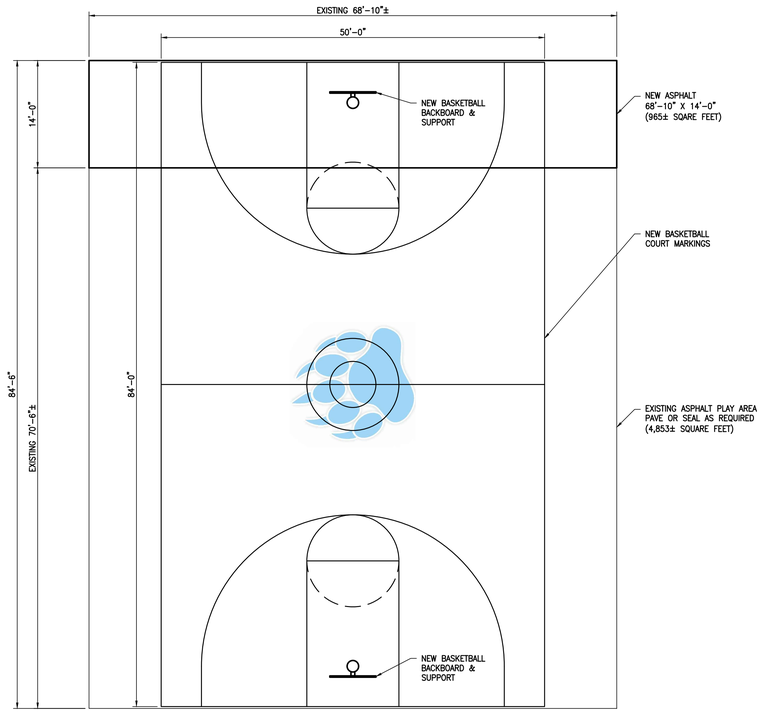

2 — NEW WORK PLAN
1/8" = 1'-0"

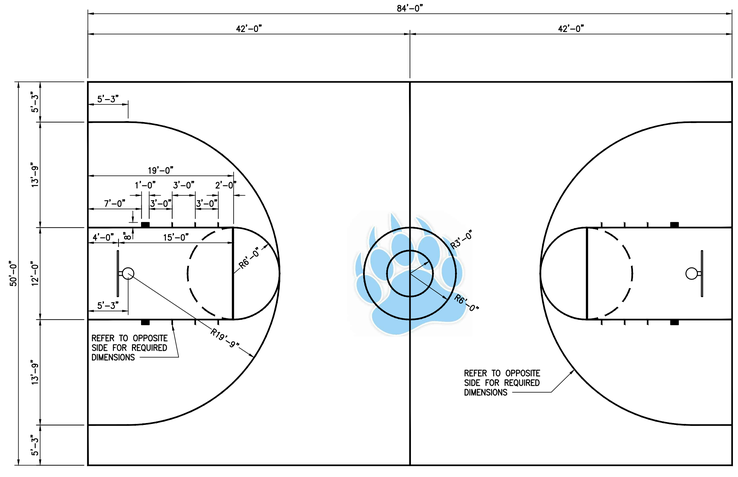

3 — BASKETBALL COURT MARKING PLAN
1/8" = 1'-0"

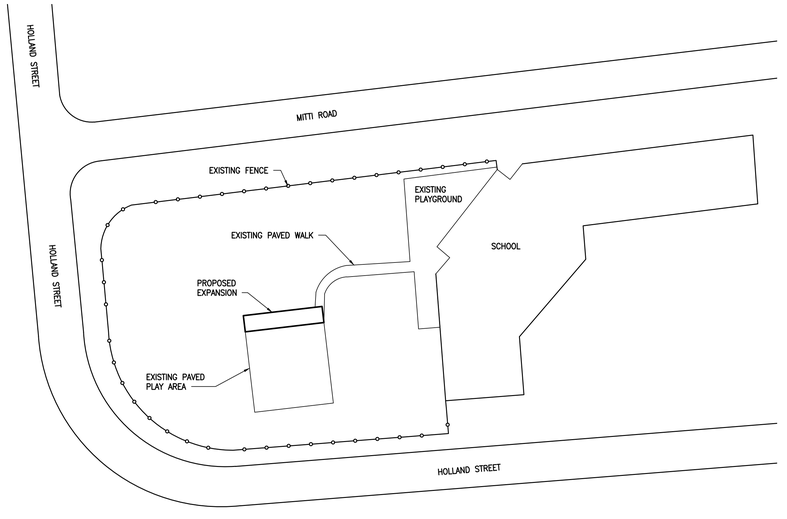

4 — EXISTING SITE PLAN
NOT TO SCALE

Rev. No.	Description	Date

Seal

Client
LASALLE ACADEMY
440 HOLLAND ST READING, PA 19607

Project
BASKETBALL COURT RENOVATION

Title
EXISTING & NEW WORK PLANS

Drawn	Issued
Checked	Scale: AS NOTED
Approved	Drawing Number